


ADJACENT BUILDING - H.D.F.C BANK

--- 12.00 M WIDE ROAD ---

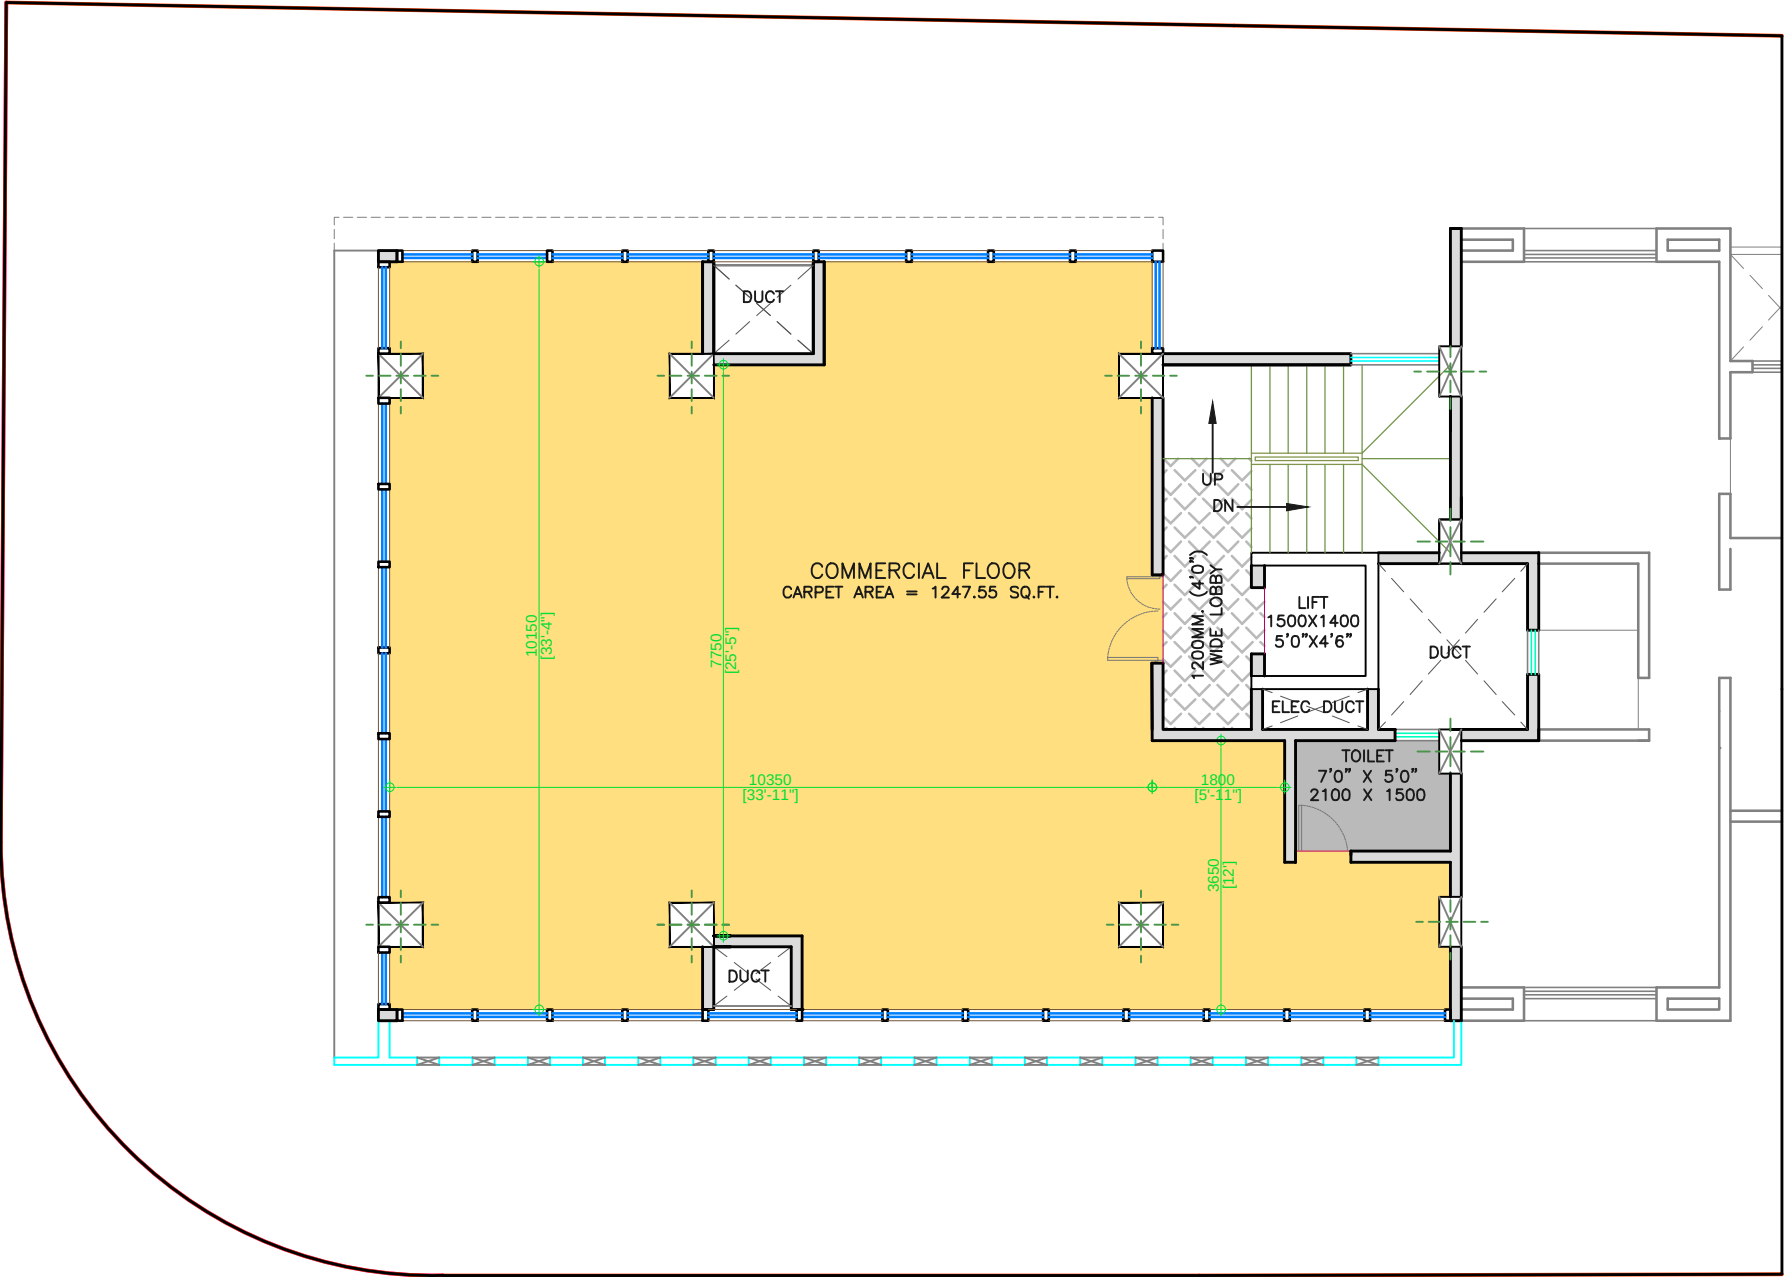

ADJACENT RESIDENTIAL BUILDING

--- 9.00 M WIDE ROAD ---

SALABLE AREA STATEMENT		
FIRST FLOOR PLAN		
TYPE	CARPET (SQ.FT.)	SALEABLE (SQ.FT.)
COMMERCIAL FLOOR	1247.55	1684.19

PROPOSED RESIDENTIAL BUILDING AT S.No. 132/1, DEEPA CO.OP. HSG. SOC.
PASHAN, FOR LANDMARK PROPERTIES



CLIENT NAME: LANDMARK PROPERTIES		JOB. NO. R-011
		DRG. NO. 001
DRAWN BY	CHECKED	DWG TITLE : TYPICAL FLOOR PLAN
		DATE : 27/10/2014



A.R. DESIGNS
54, Mrutunjay Apts , Office - I ,
Ideal Colony Paud Road,
Pune - 411038